Schedule B to Staff Report 2023-0309

RETAINING WALL CROSS SECTION

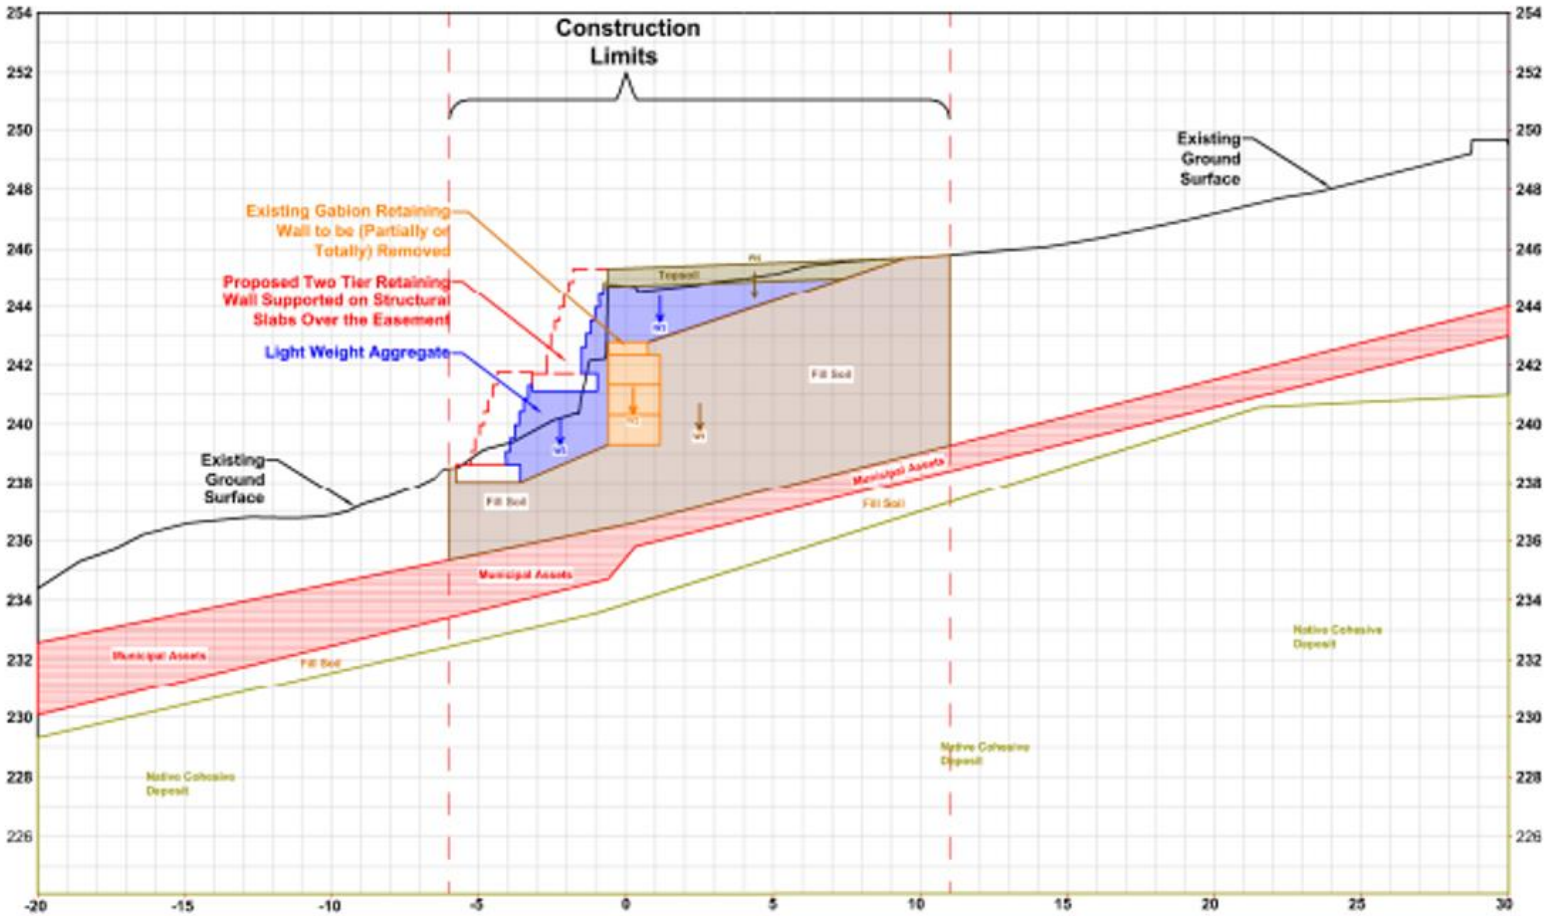

Figure -2 Easement Cross Section E-E' Station 0+12.5
Partial Removal of 2m in the Height of the Existing Gabion Retaining Wall