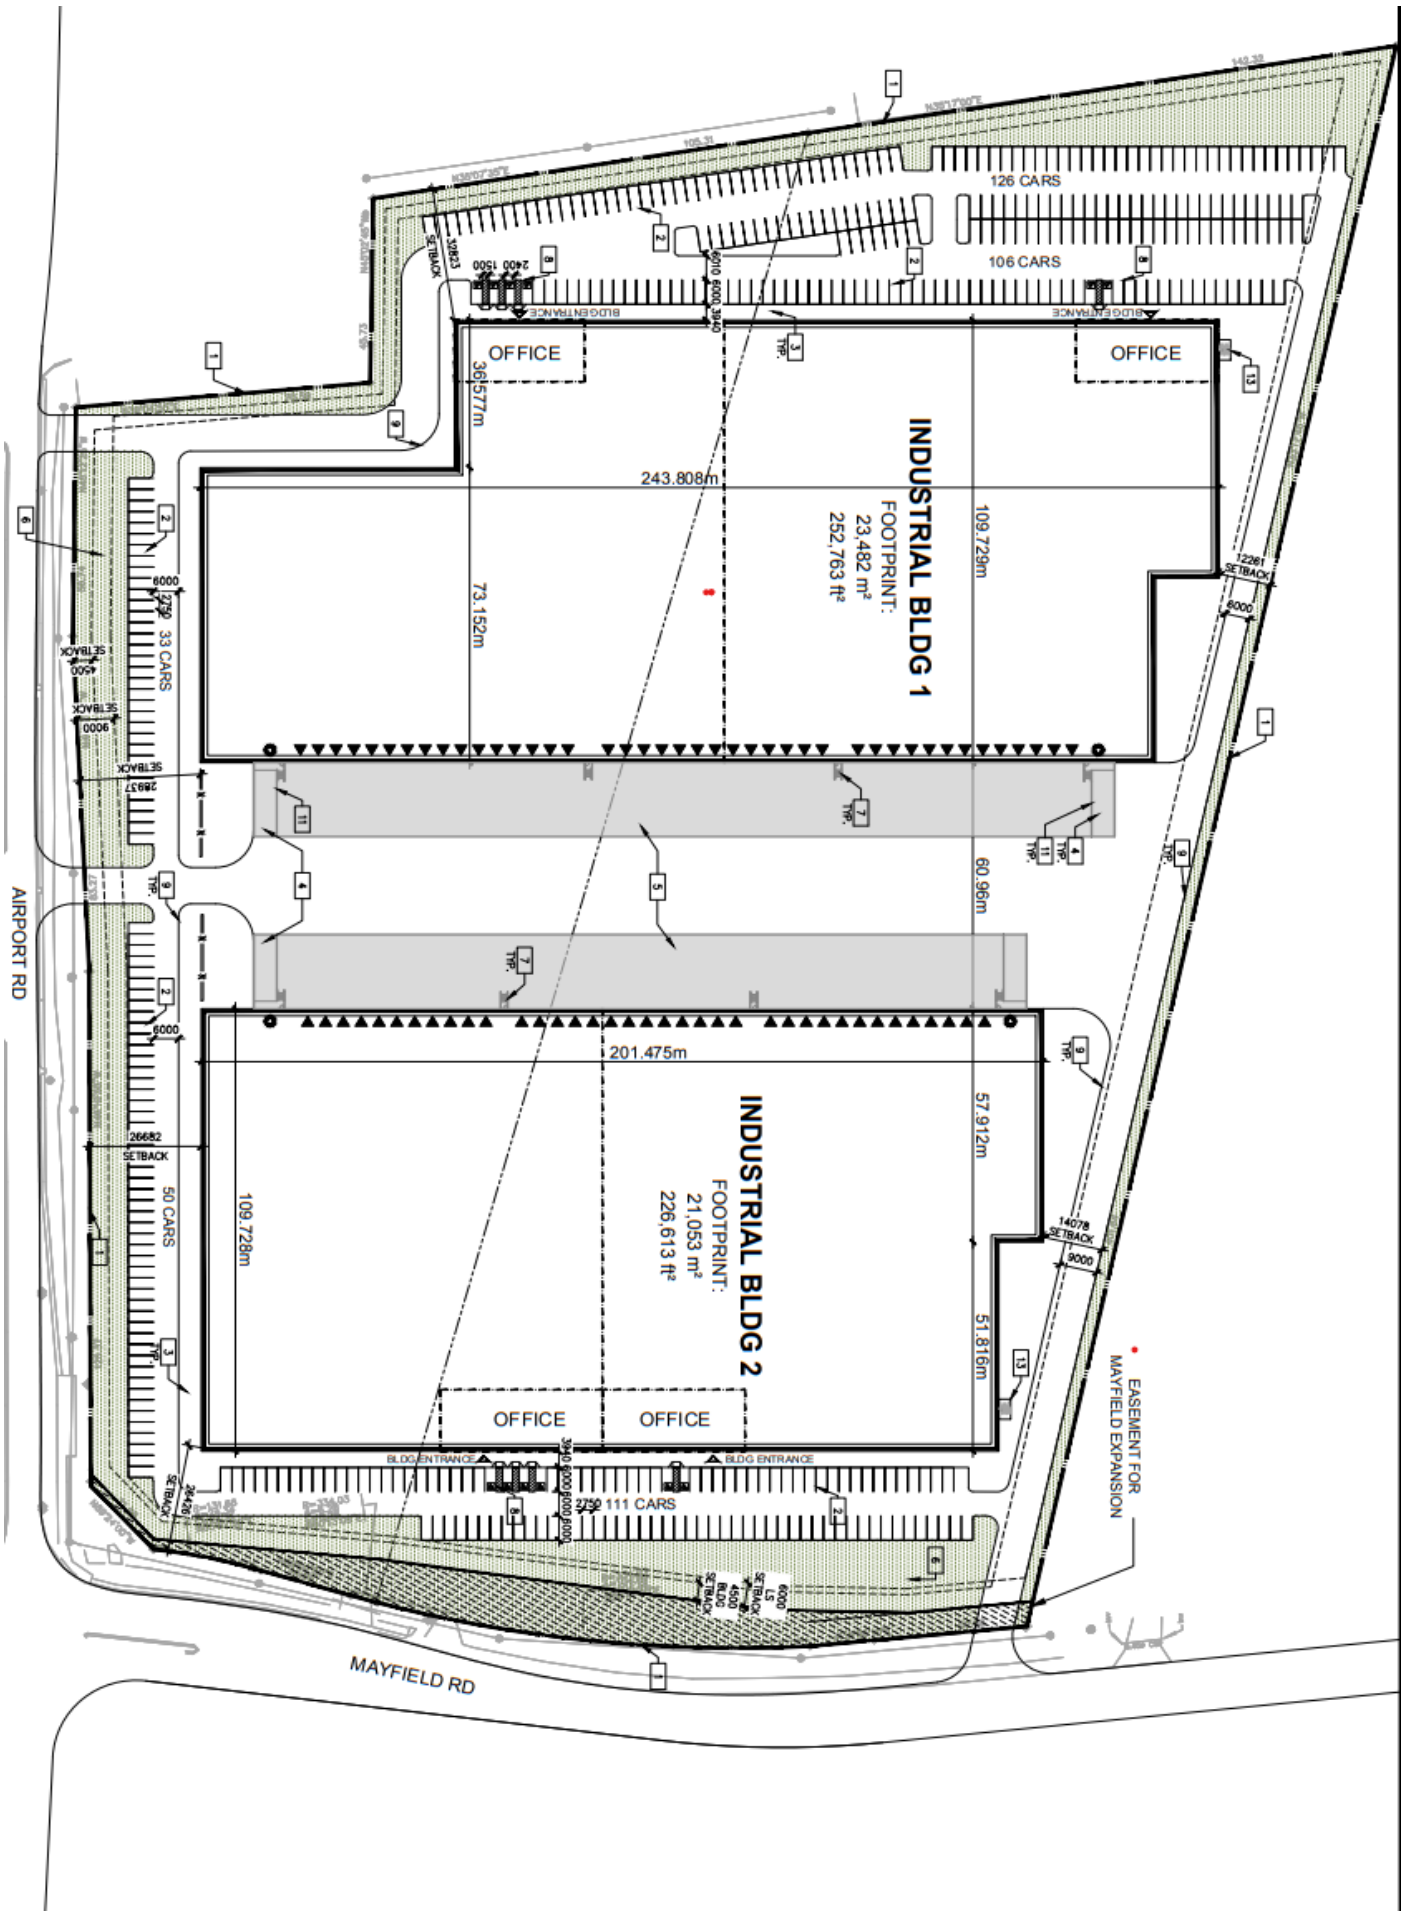
126 CARS
106 CARS
OFFICE
OFFICE
INDUSTRIAL BLDG 1
FOOTPRINT:
23,482 m²
252,763 ft²
243.808m
109.729m
73.152m
36.577m
60.96m
33 CARS
50 CARS
111 CARS
INDUSTRIAL BLDG 2
FOOTPRINT:
21,053 m²
226,613 ft²
201.475m
109.728m
57.912m
51.816m
OFFICE
OFFICE
BLDG ENTRANCE
BLDG ENTRANCE
AIRPORT RD
MAYFIELD RD
EASEMENT FOR
MAYFIELD EXPANSION